Connah's Quay Low Carbon Power

Indicative Cooling Water and Waste Water Connection Plans Sheet 2 of 2

Planning Inspectorate Reference: EN010166
Document Reference: EN010166/APP/7.15
Planning Act 2008 (as amended)
Infrastructure Planning (Applications: Prescribed Forms and Procedure) Regulations 2009 - Regulation 5(2)(q)
Revision 00

August 2025

Revision: P00 Drawn: CRB Approved: GS Date 2025-06-27

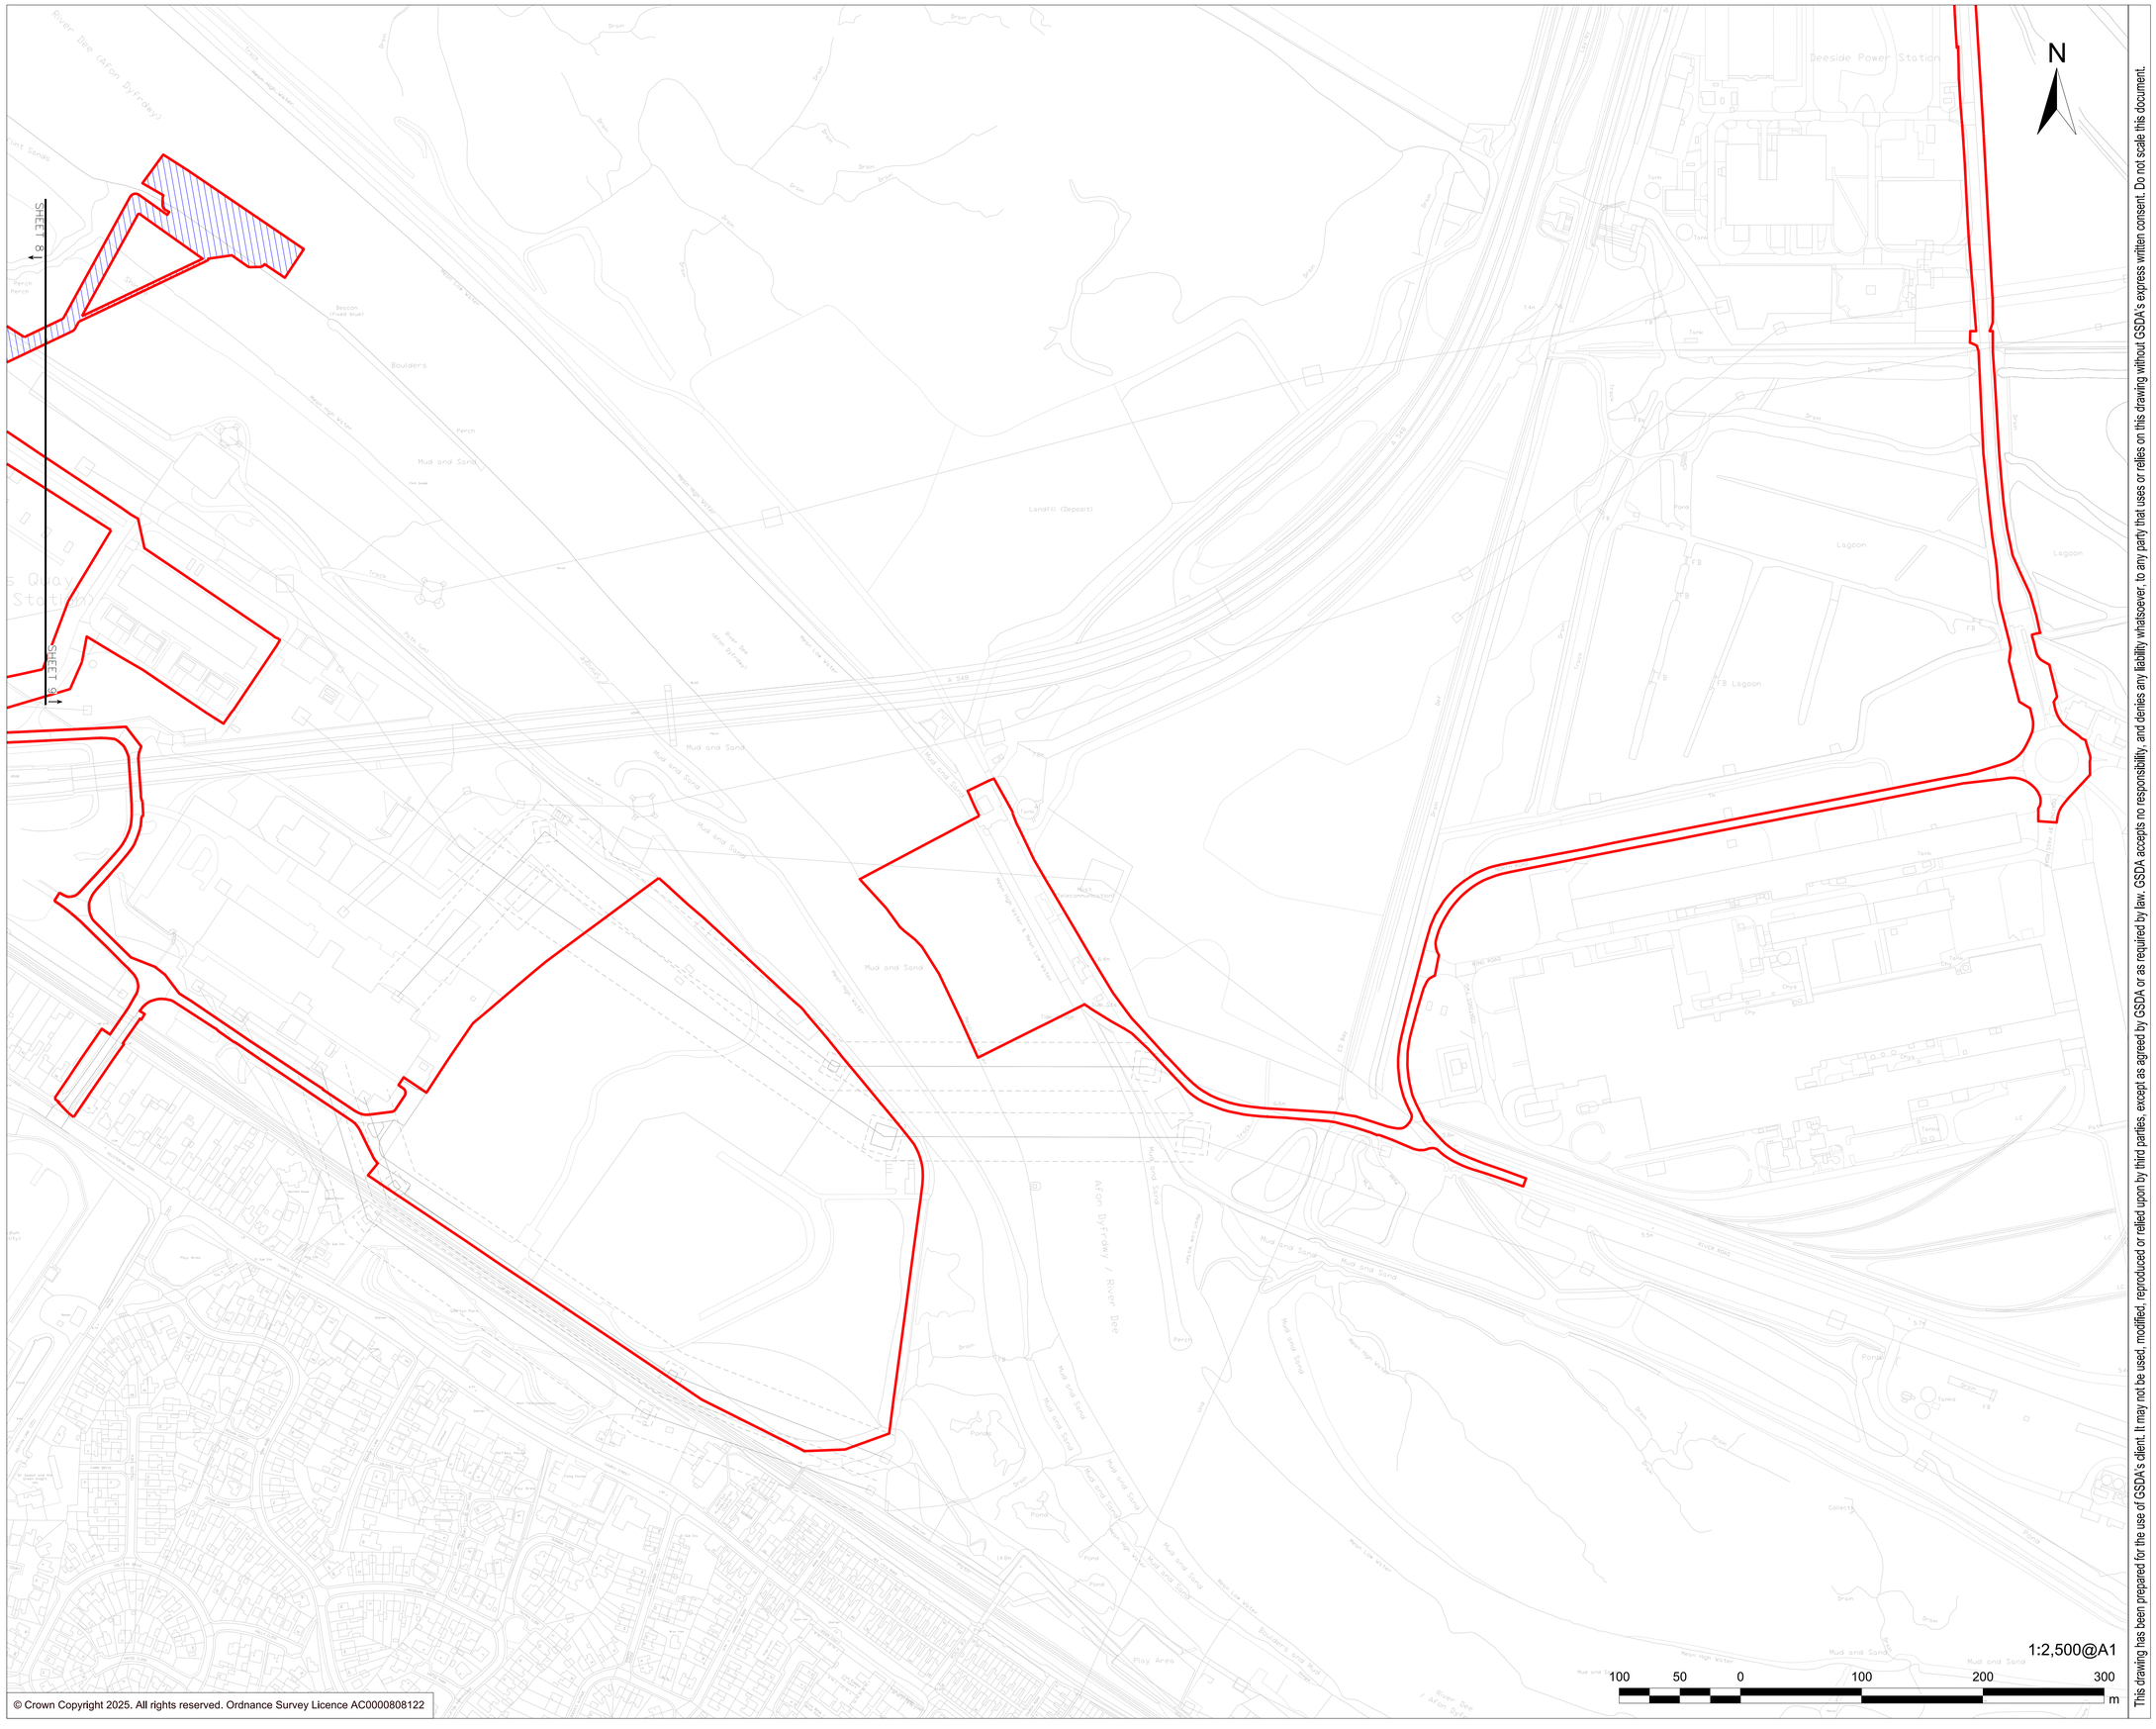

© Crown Copyright 2025. All rights reserved. Ordnance Survey Licence AC0000808122

This drawing has been prepared for the use of GSDA's client. It may not be used, modified, reproduced or relied upon by third parties, except as agreed by GSDA or as required by law. GSDA accepts no responsibility, and denies any liability whatsoever, to any party that uses or relies on this drawing without GSDA's express written consent. Do not scale this document.

GSDA
GARRY STEWART DESIGN ASSOCIATES

uniper

PROJECT

Connah's Quay Low Carbon Power

CONSULTANT

Garry Stewart Design Associates Ltd
01 Meadlake Place,
Thorpe Lea Road,
Egham, Surrey
TW20 8HE, United Kingdom
www.gsda.co.uk

GENERAL NOTES

1. ALL DIMENSIONS IN METRES UNLESS STATED OTHERWISE.
2. DO NOT SCALE FROM THIS DRAWING USE ONLY PRINTED DIMENSIONS.

LEGEND

- Order Limits
- Cooling Water and Waste Water Connections

LOCATION PLAN

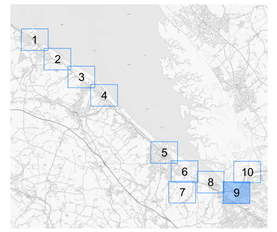

ISSUE/REVISION

I/R	DATE	DESCRIPTION
00	27/06/2025	FIRST ISSUE

ISSUE PURPOSE

DCO Application

DATE

July 2025

PROJECT NUMBER

60717119

LEGISLATION REFERENCE

APFP Regulations 5(2)(q)

SHEET TITLE

Indicative Cooling Water and Waste Water Connection Plans
Sheet 9 (Drawing 2 of 2)

DOCUMENT REFERENCE NUMBER

EN010166/APP/7.15